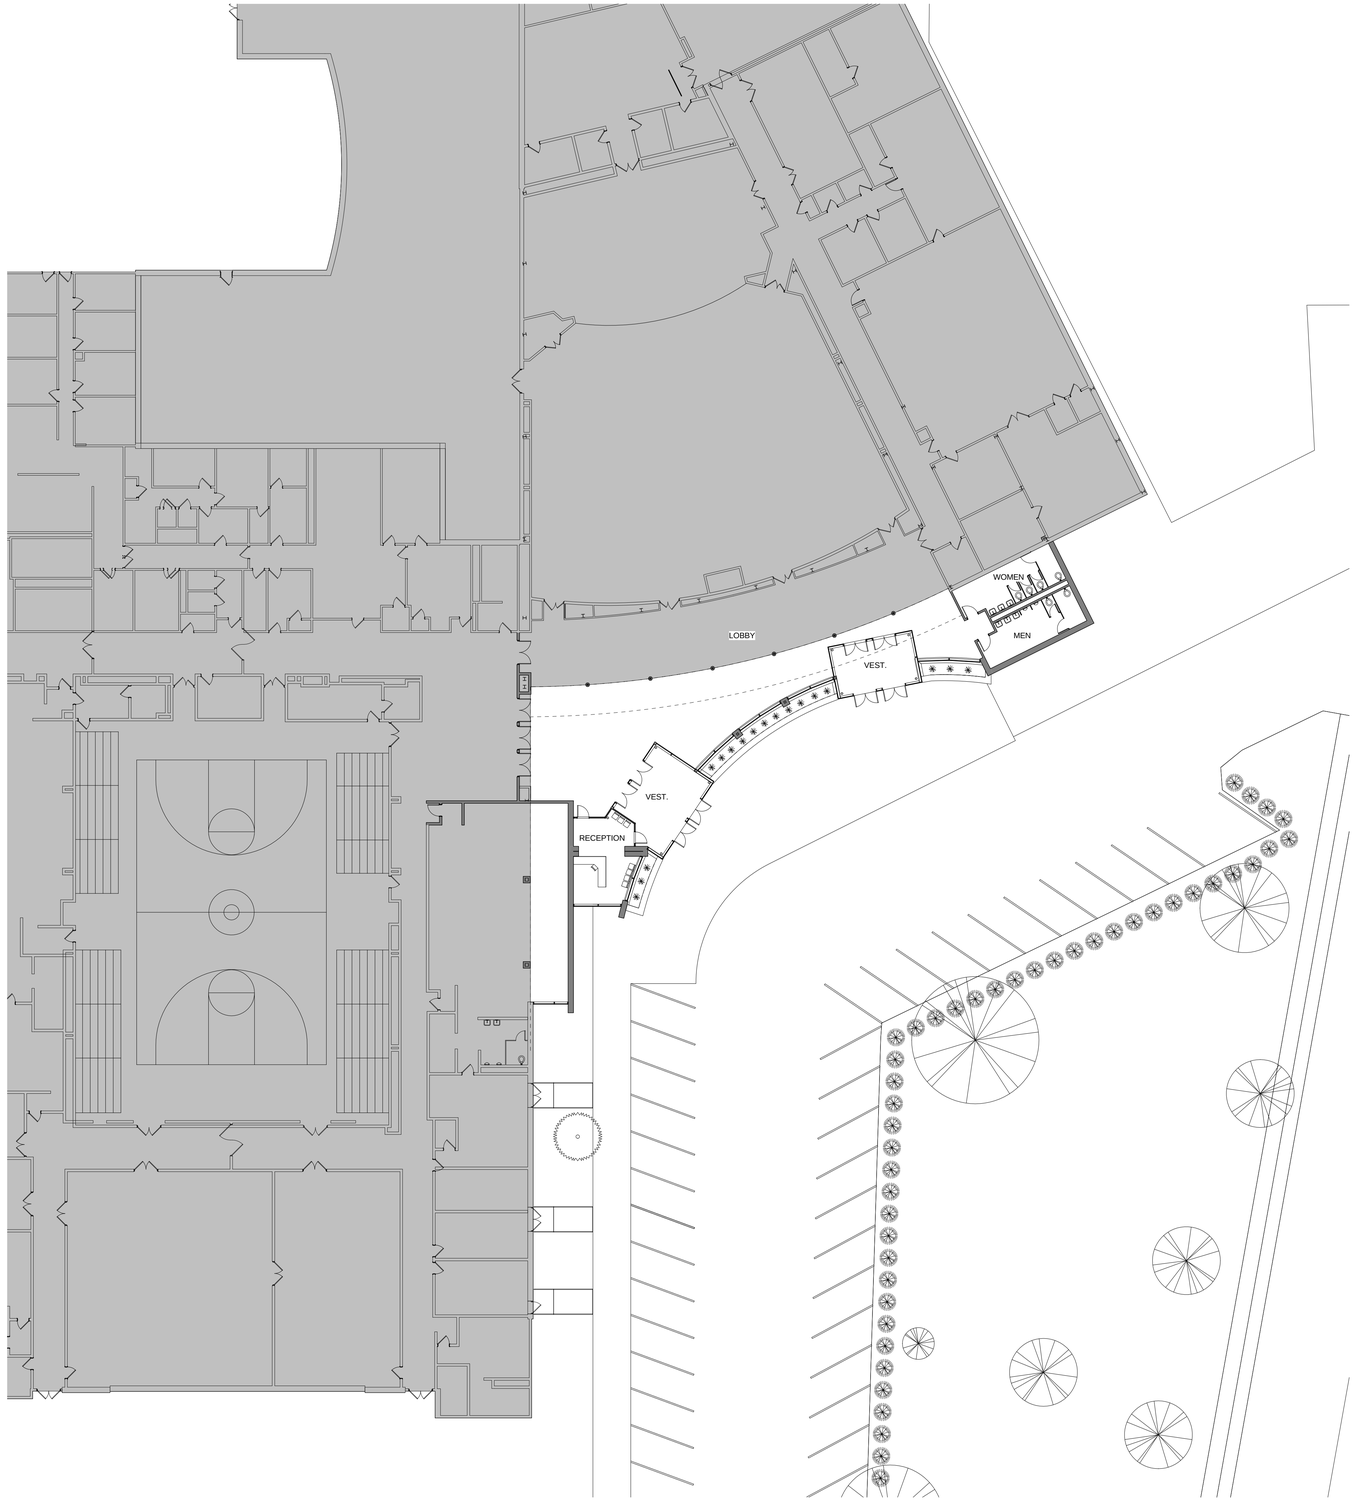

1 SITE PLAN
A001 SCALE: 1/16" = 1'-0"

LEGEND

EXTENT OF EXISTING BUILDING

N
True
Project

0' 2' 4' 8' 16' 32' 48'

SCHEMATIC DESIGN

SCHRADERGROUP
Architecture, LLC
Architecture | Planning | Programming
161 Leverington Ave
Suite 105
Philadelphia, PA 19127
t 215 482 7440
p 215 482 7441
www.sgarc.com

Consultants:

Structural Engineer
SCHRADERGROUP Architecture
Address

Contact

Professional Seal:

Owner:
Phoenixville Area School District
Owner Address

Additions and Renovations to:
PHOENIXVILLE AREA HIGH SCHOOL - SECURE ENTRY
1200 Gay St.
Phoenixville, PA 19460

ISSUED FOR:

NO.	DESCRIPTION	DATE

DATE: Apr. 28, 2017

SGA PROJECT NUMBER:

Key Plan:

Drawing Title:
SITE PLAN

Drawing Number:
A001

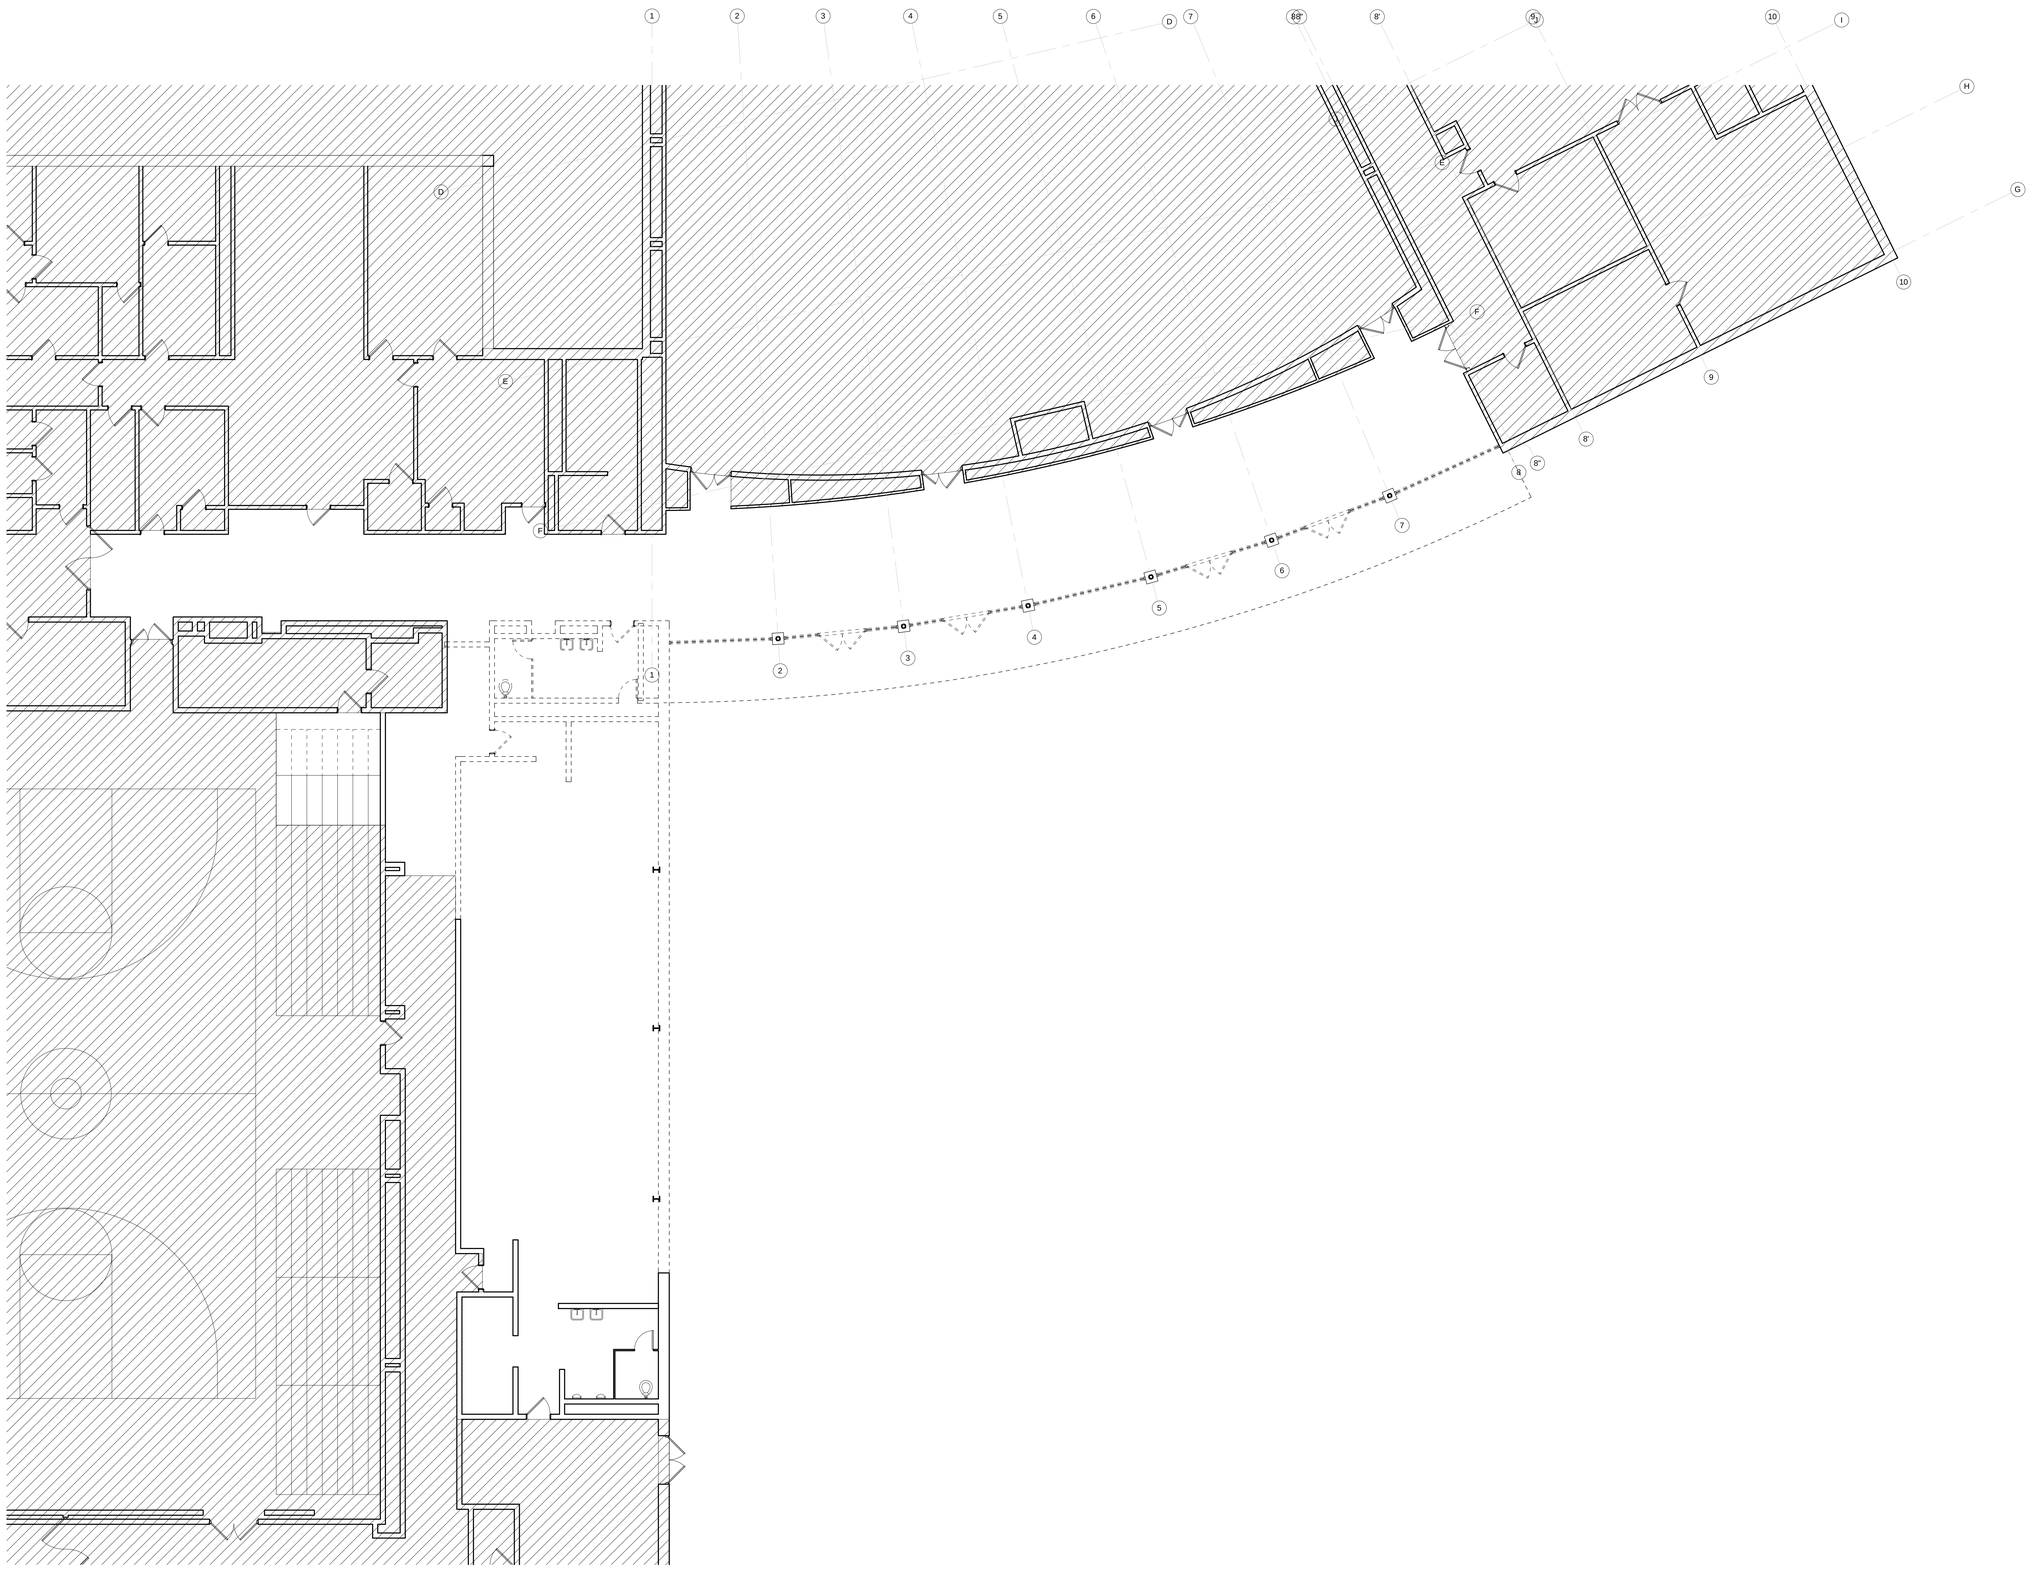

1 DEMOLITION PLAN
AD101 SCALE: 1/8" = 1'-0"

DEMO LEGEND

- AREA NOT OF SCOPE OF WORK
- EXISTING WALL TO BE DEMOLISHED
- EXISTING DOOR
- EXISTING DOOR TO BE DEMOLISHED

N
True Project

0' 2' 4' 8' 16' 32'

SCHEMATIC DESIGN

SCHRADERGROUP
Architecture, LLC
Architecture | Planning | Programming
161 Leverington Ave
Suite 105
Philadelphia, PA 19127
t 215 482 7440
p 215 482 7441
www.sgarc.com

Consultants:

Structural Engineer
SCHRADERGROUP Architecture
Address

Contact

Professional Seal:

Owner:
Phoenixville Area School District
Owner Address

Additions and Renovations to:
PHOENIXVILLE AREA HIGH SCHOOL - SECURE ENTRY
1200 Gay St.
Phoenixville, PA 19460

ISSUED FOR:

NO.	DESCRIPTION	DATE

DATE: Apr. 28, 2017

SGA PROJECT NUMBER:

Key Plan:

Drawing Title:
DEMOLITION PLAN

Drawing Number:
AD101

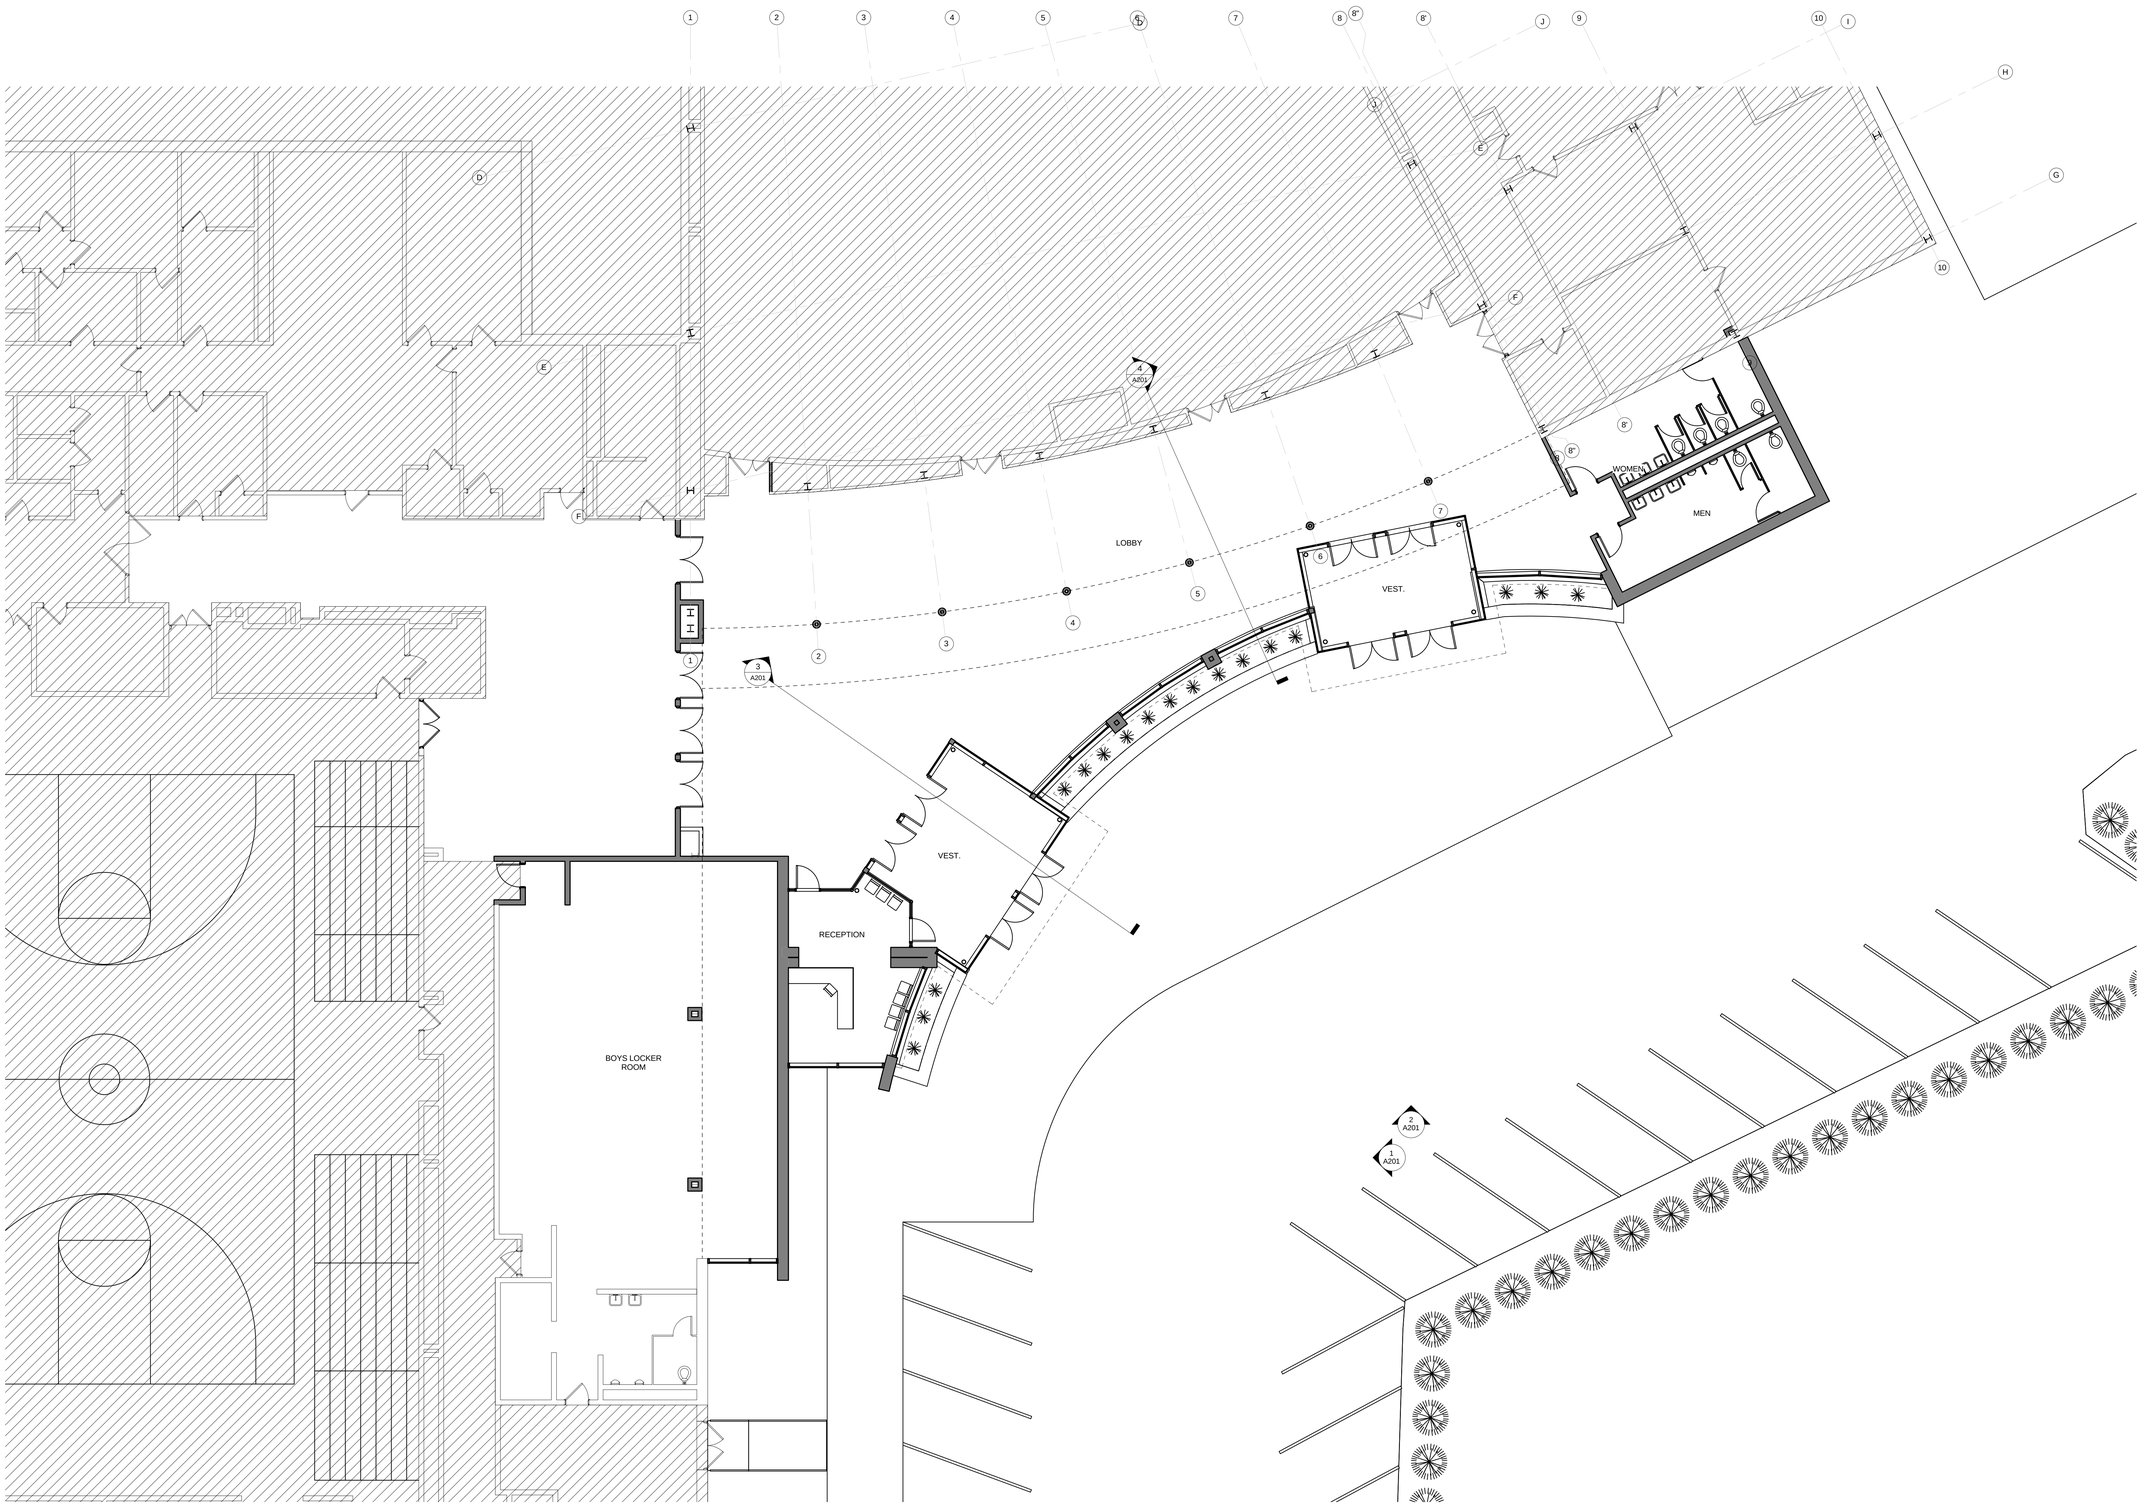

1 FIRST FLOOR PLAN
A101 SCALE: 1/8" = 1'-0"

FLOOR PLAN LEGEND

- NEW DOOR
- EXISTING DOOR TO REMAIN
- AREA NOT OF SCOPE OF WORK

N
True Project

0' 2' 4' 8' 16' 32'

SCHEMATIC DESIGN

SCHRADERGROUP
Architecture, LLC
Architecture | Planning | Programming
161 Leverington Ave
Suite 105
Philadelphia, PA 19127
t 215 482 7440
p 215 482 7441
www.sgarc.com

Consultants:

Structural Engineer
SCHRADERGROUP Architecture
Address

Contact

Professional Seal:

Owner:
Phoenixville Area School District
Owner Address

Additions and Renovations to:
PHOENIXVILLE AREA HIGH SCHOOL - SECURE ENTRY
1200 Gay St.
Phoenixville, PA 19460

ISSUED FOR:

NO.	DESCRIPTION	DATE

DATE: Apr. 28, 2017

SGA PROJECT NUMBER:

Key Plan:

Drawing Title:
FIRST FLOOR PLAN

Drawing Number:
A101

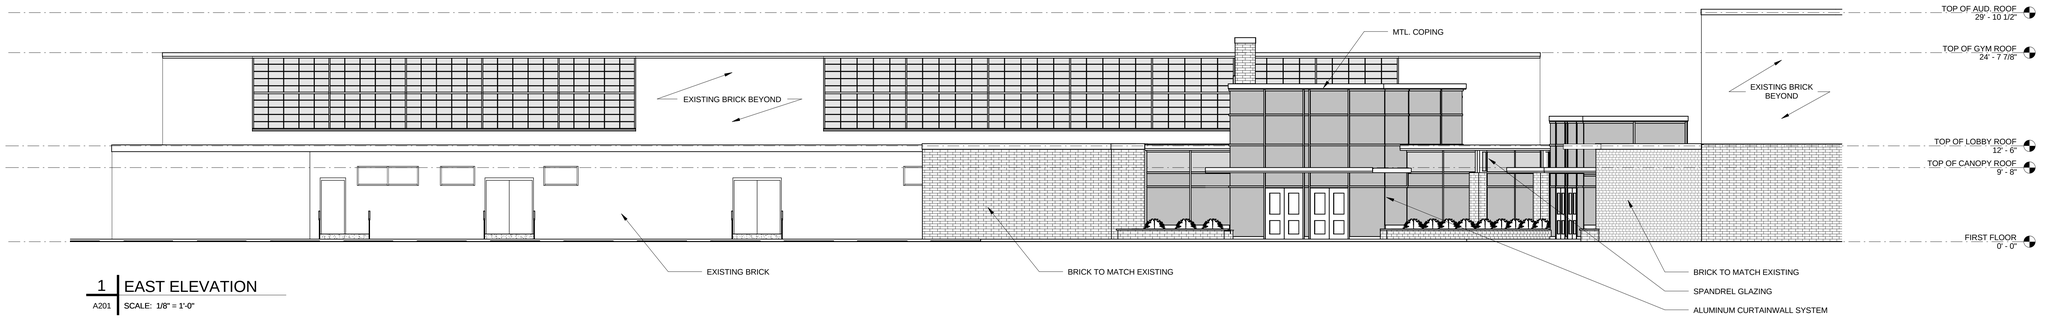

1 EAST ELEVATION
A201 SCALE: 1/8" = 1'-0"

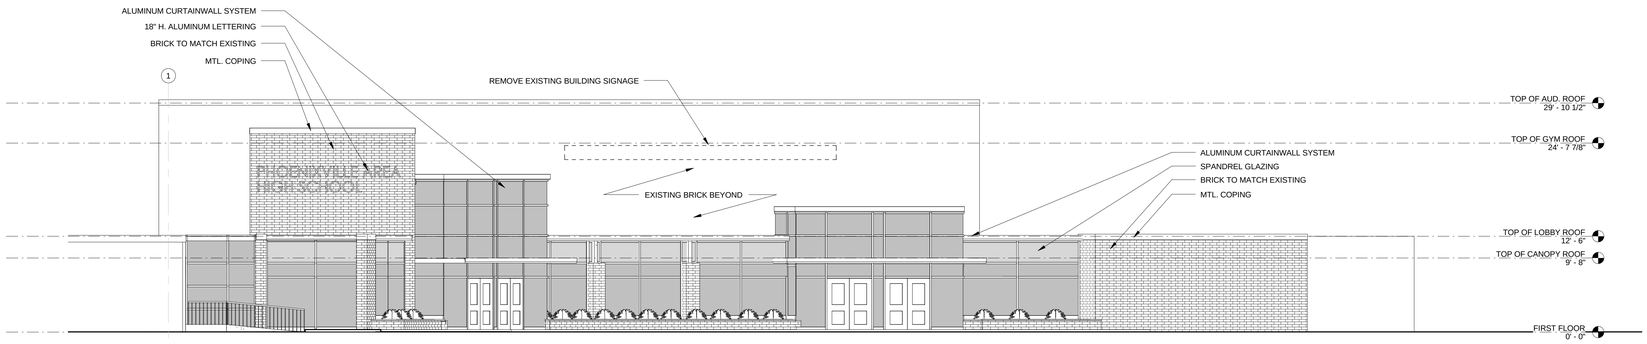

2 SOUTH ELEVATION
A201 SCALE: 1/8" = 1'-0"

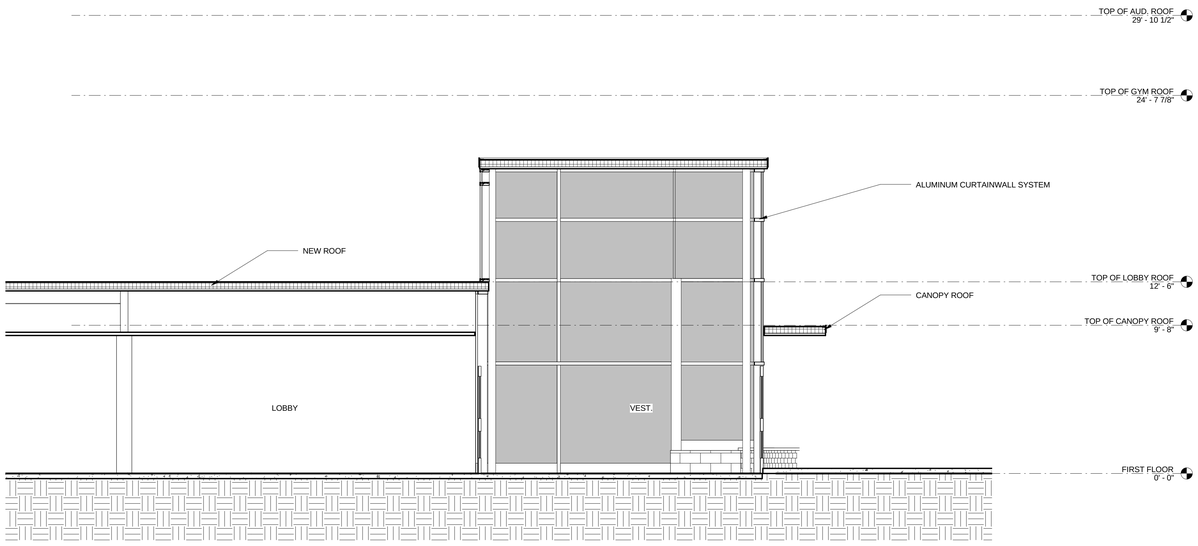

3 BUILDING SECTION
A201 SCALE: 1/4" = 1'-0"

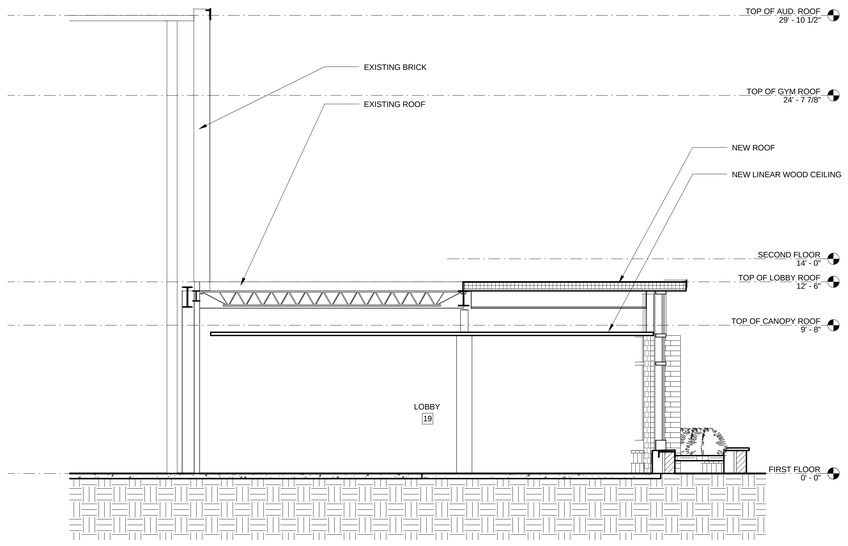

4 BUILDING SECTION
A201 SCALE: 1/4" = 1'-0"

SCHRADERGROUP
Architecture, LLC
Architecture | Planning | Programming
161 Leverington Ave
Suite 105
Philadelphia, PA 19127
t 215 482 7440
p 215 482 7441
www.sgarc.com

Consultants:

Structural Engineer
SCHRADERGROUP Architecture
Address

Contact

Professional Seal:

Owner:
Phoenixville Area School District
Owner Address

Additions and Renovations to:
PHOENIXVILLE AREA HIGH SCHOOL - SECURE ENTRY
1200 Gay St.
Phoenixville, PA 19460

ISSUED FOR:

NO.	DESCRIPTION	DATE

DATE: Apr. 28, 2017

SGA PROJECT NUMBER:

Key Plan:

Drawing Title:
BUILDING ELEVATIONS & SECTIONS

Drawing Number:
A201

SCHEMATIC DESIGN

SCHEMATIC DESIGN

SCHRADERGROUP
Architecture, LLC
Architecture | Planning | Programming
161 Leverington Ave
Suite 105
Philadelphia, PA 19127
t 215 482 7440
p 215 482 7441
www.sgarc.com

Consultants:

Structural Engineer
SCHRADERGROUP Architecture
Address

Contact

Professional Seal:

Owner:
Phoenixville Area School District
Owner Address

Additions and Renovations to:
PHOENIXVILLE AREA HIGH SCHOOL - SECURE ENTRY
1200 Gay St.
Phoenixville, PA 19460

ISSUED FOR:

NO.	DESCRIPTION	DATE

DATE: Apr. 28, 2017

SGA PROJECT NUMBER:

Key Plan:

Drawing Title:
3D VIEWS

Drawing Number:
A902

SCHRADERGROUP
Architecture, LLC
Architecture | Planning | Programming
161 Leverington Ave
Suite 105
Philadelphia, PA 19127
t 215 482 7440
p 215 482 7441
www.sgarc.com

Consultants:

Structural Engineer
SCHRADERGROUP Architecture
Address

Contact

Professional Seal:

Owner:
Phoenixville Area School District
Owner Address

Additions and Renovations to:
PHOENIXVILLE AREA HIGH SCHOOL - SECURE ENTRY
1200 Gay St.
Phoenixville, PA 19460

ISSUED FOR:

NO.	DESCRIPTION	DATE

DATE: Apr. 28, 2017

SGA PROJECT NUMBER:

Key Plan:

Drawing Title:
3D VIEWS

Drawing Number:
A903